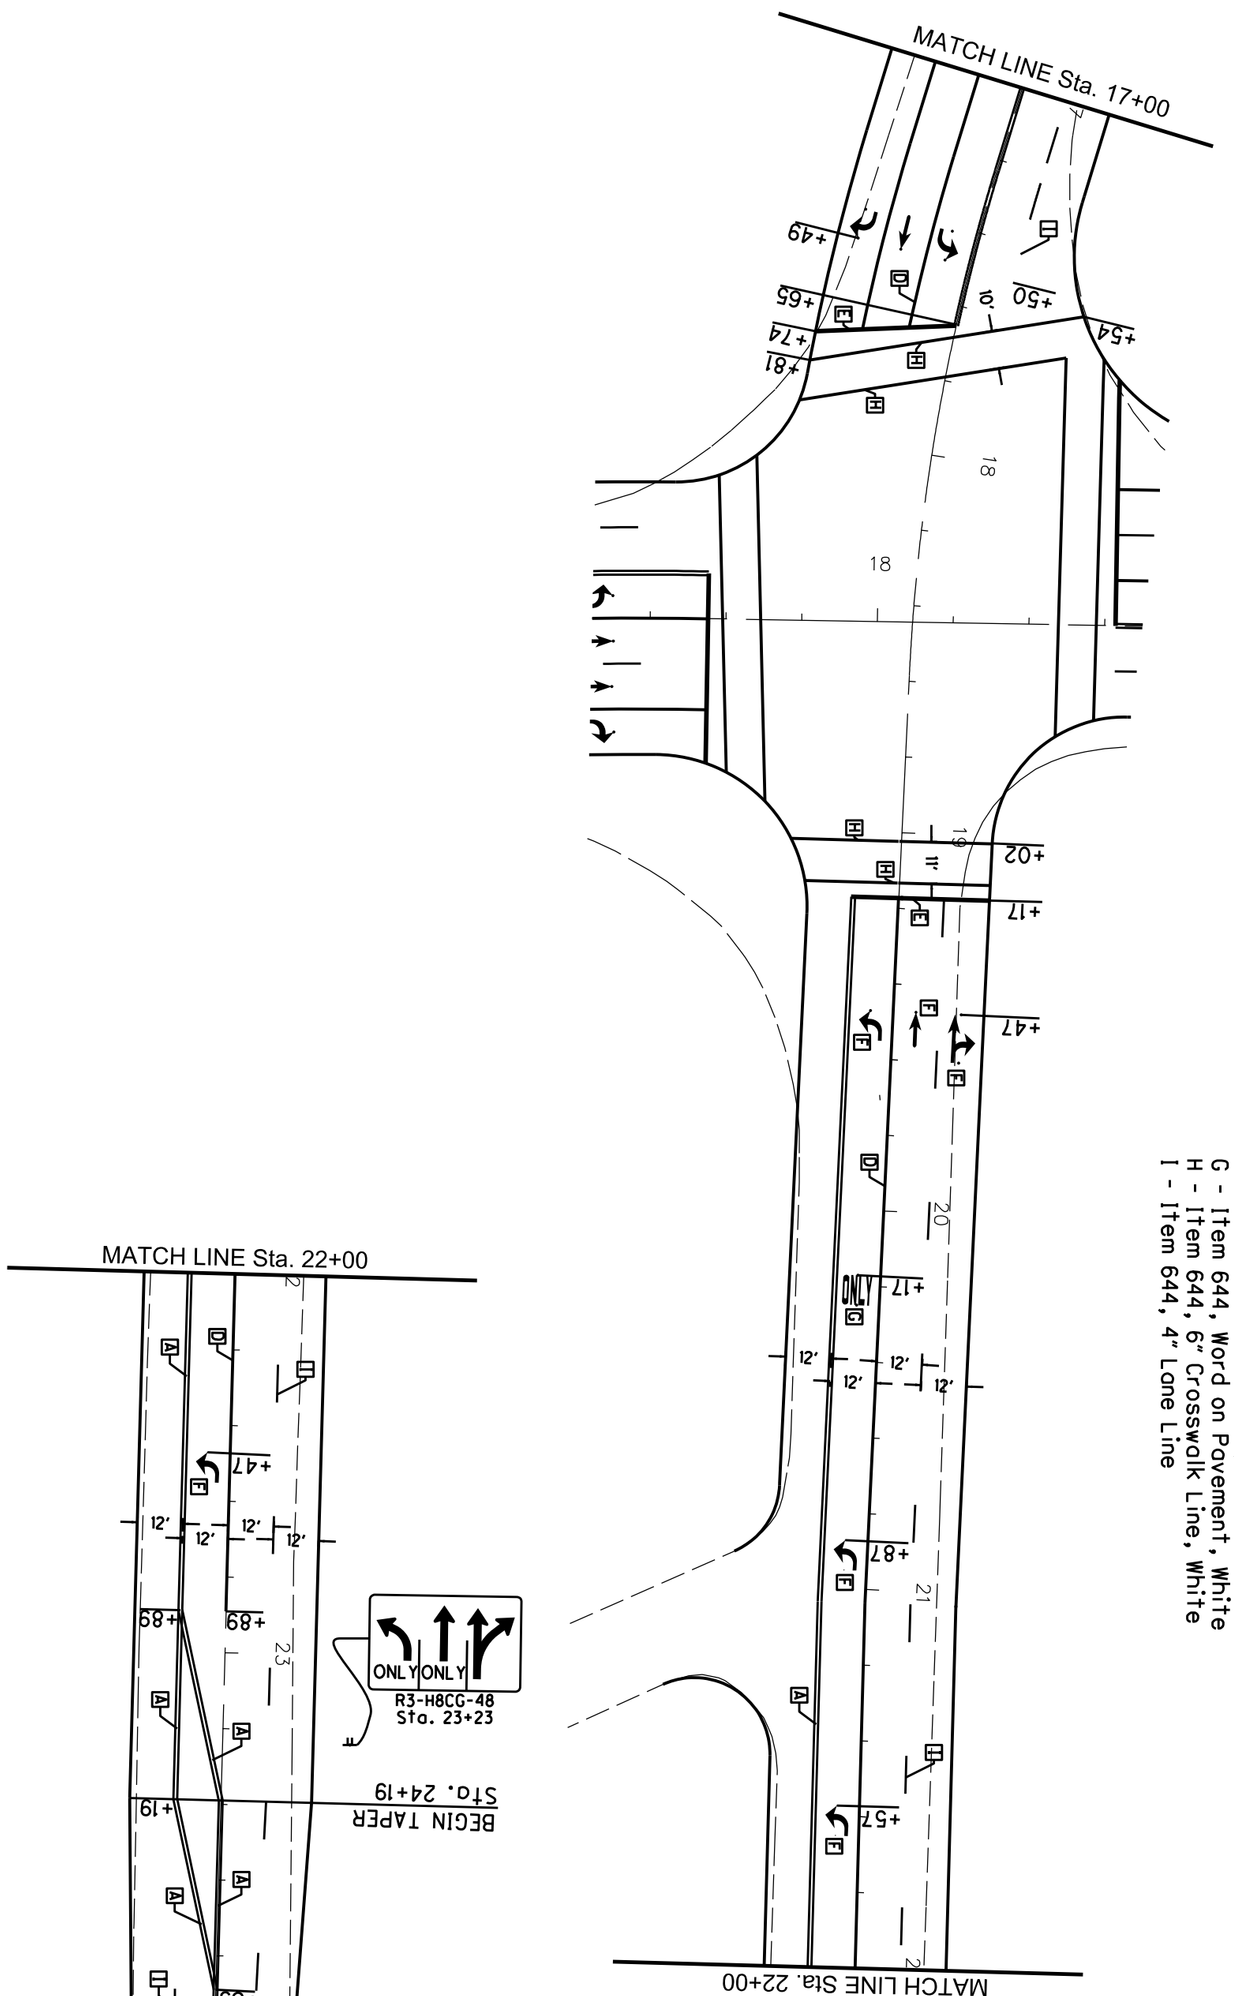

CEE604 PROJECT	SIGNING AND MARKING PLAN BRIDGETOWN ROAD Sta. 17+00 to 24+00	CALCULATED DCM CHECKED DCM	0 20 10 40 HORIZONTAL SCALE IN FEET	N